© BKF ENGINEERS

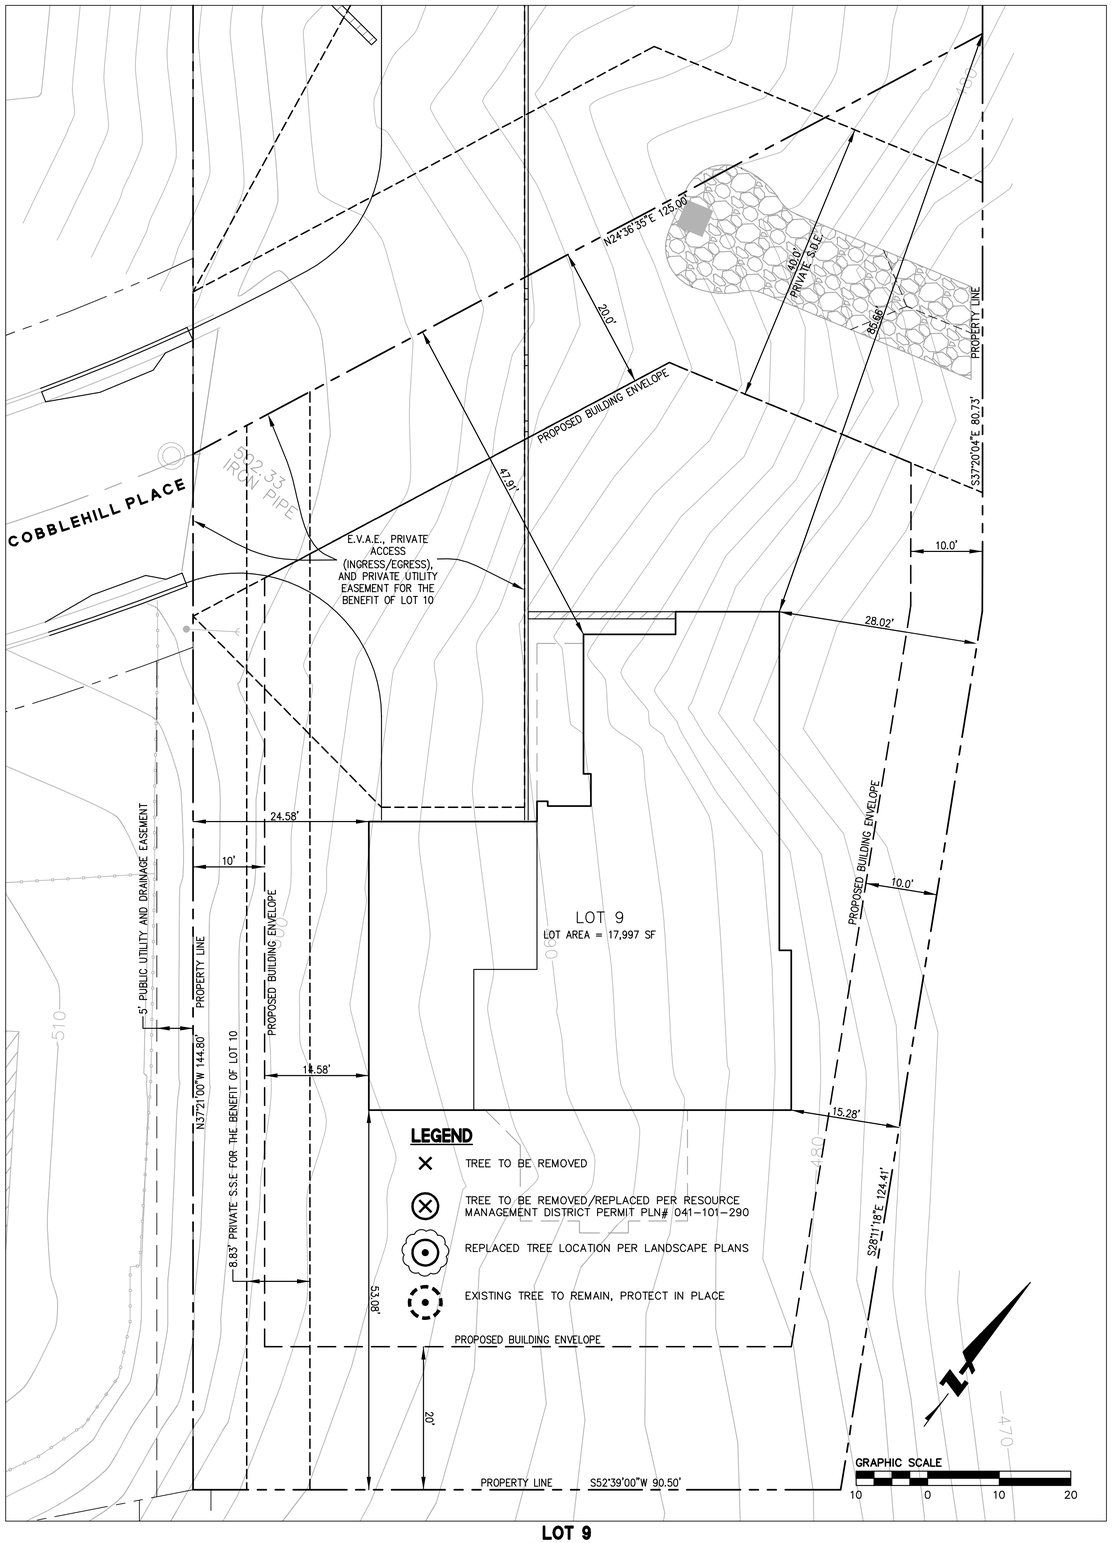

LOT 9
SITE PLAN
SCALE: 1"=10'

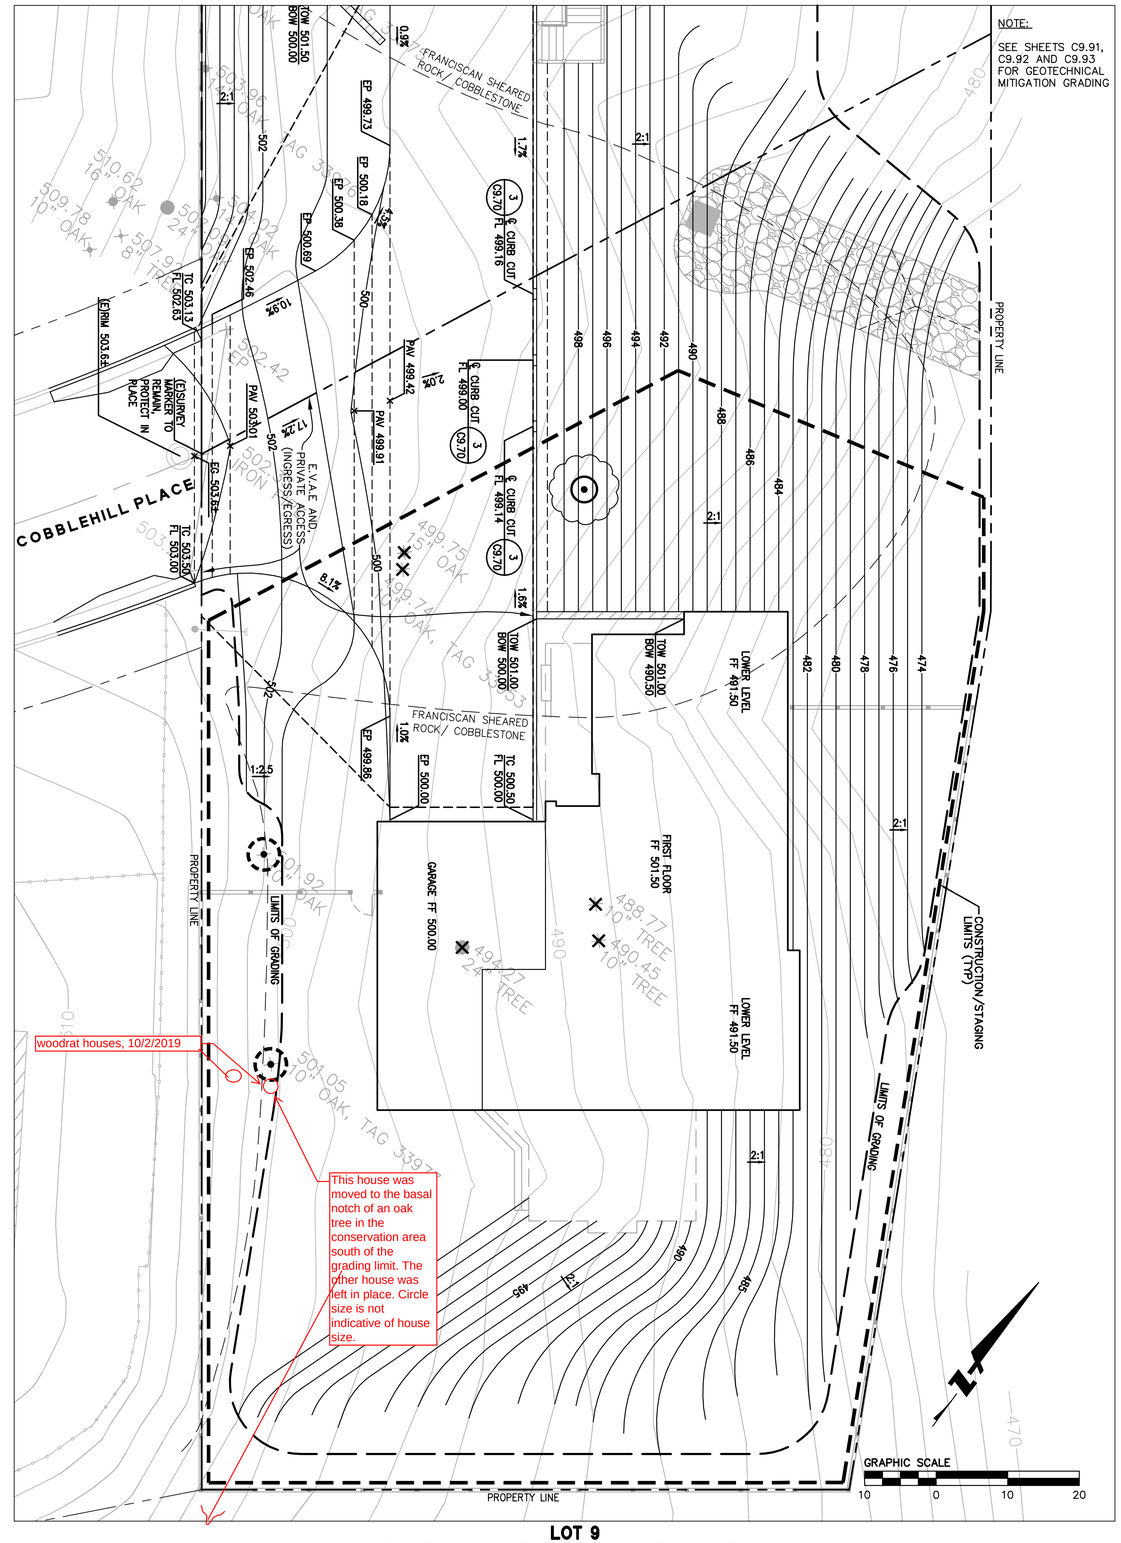

LOT 9
CLEARING, CONSTRUCTION, AND GRADING PLAN
SCALE: 1"=10'

BKF
ENGINEERS / SURVEYORS / PLANNERS
255 SHORELINE DRIVE, SUITE 200
REDWOOD CITY, CA 94065
PHONE: (650) 482-6300
FAX: (650) 482-6399

REGISTERED PROFESSIONAL ENGINEER
SHAWN HUNG TANG
No. 087726
CIVIL
STATE OF CALIFORNIA

HIGHLAND ESTATES
LOT 9 IMPROVEMENT PLANS
SITE & CLEARING, CONSTRUCTION AND GRADING PLANS
CITY OF SAN MATEO — SAN MATEO COUNTY — CALIFORNIA

Revisions | No.

Date	10/8/2018
Scale	AS SHOWN
Design	JT
Drawn	LE
Approved	RH/JT
Job No	950168-20

Sheet Number:
C9.30
OF

DRAWING NAME: K:\Eng95\950168\dwg\CD\Lot_9\C9.30-HECDSP.dwg
PLOT DATE: 10-09-18 PLOTTED BY: holt