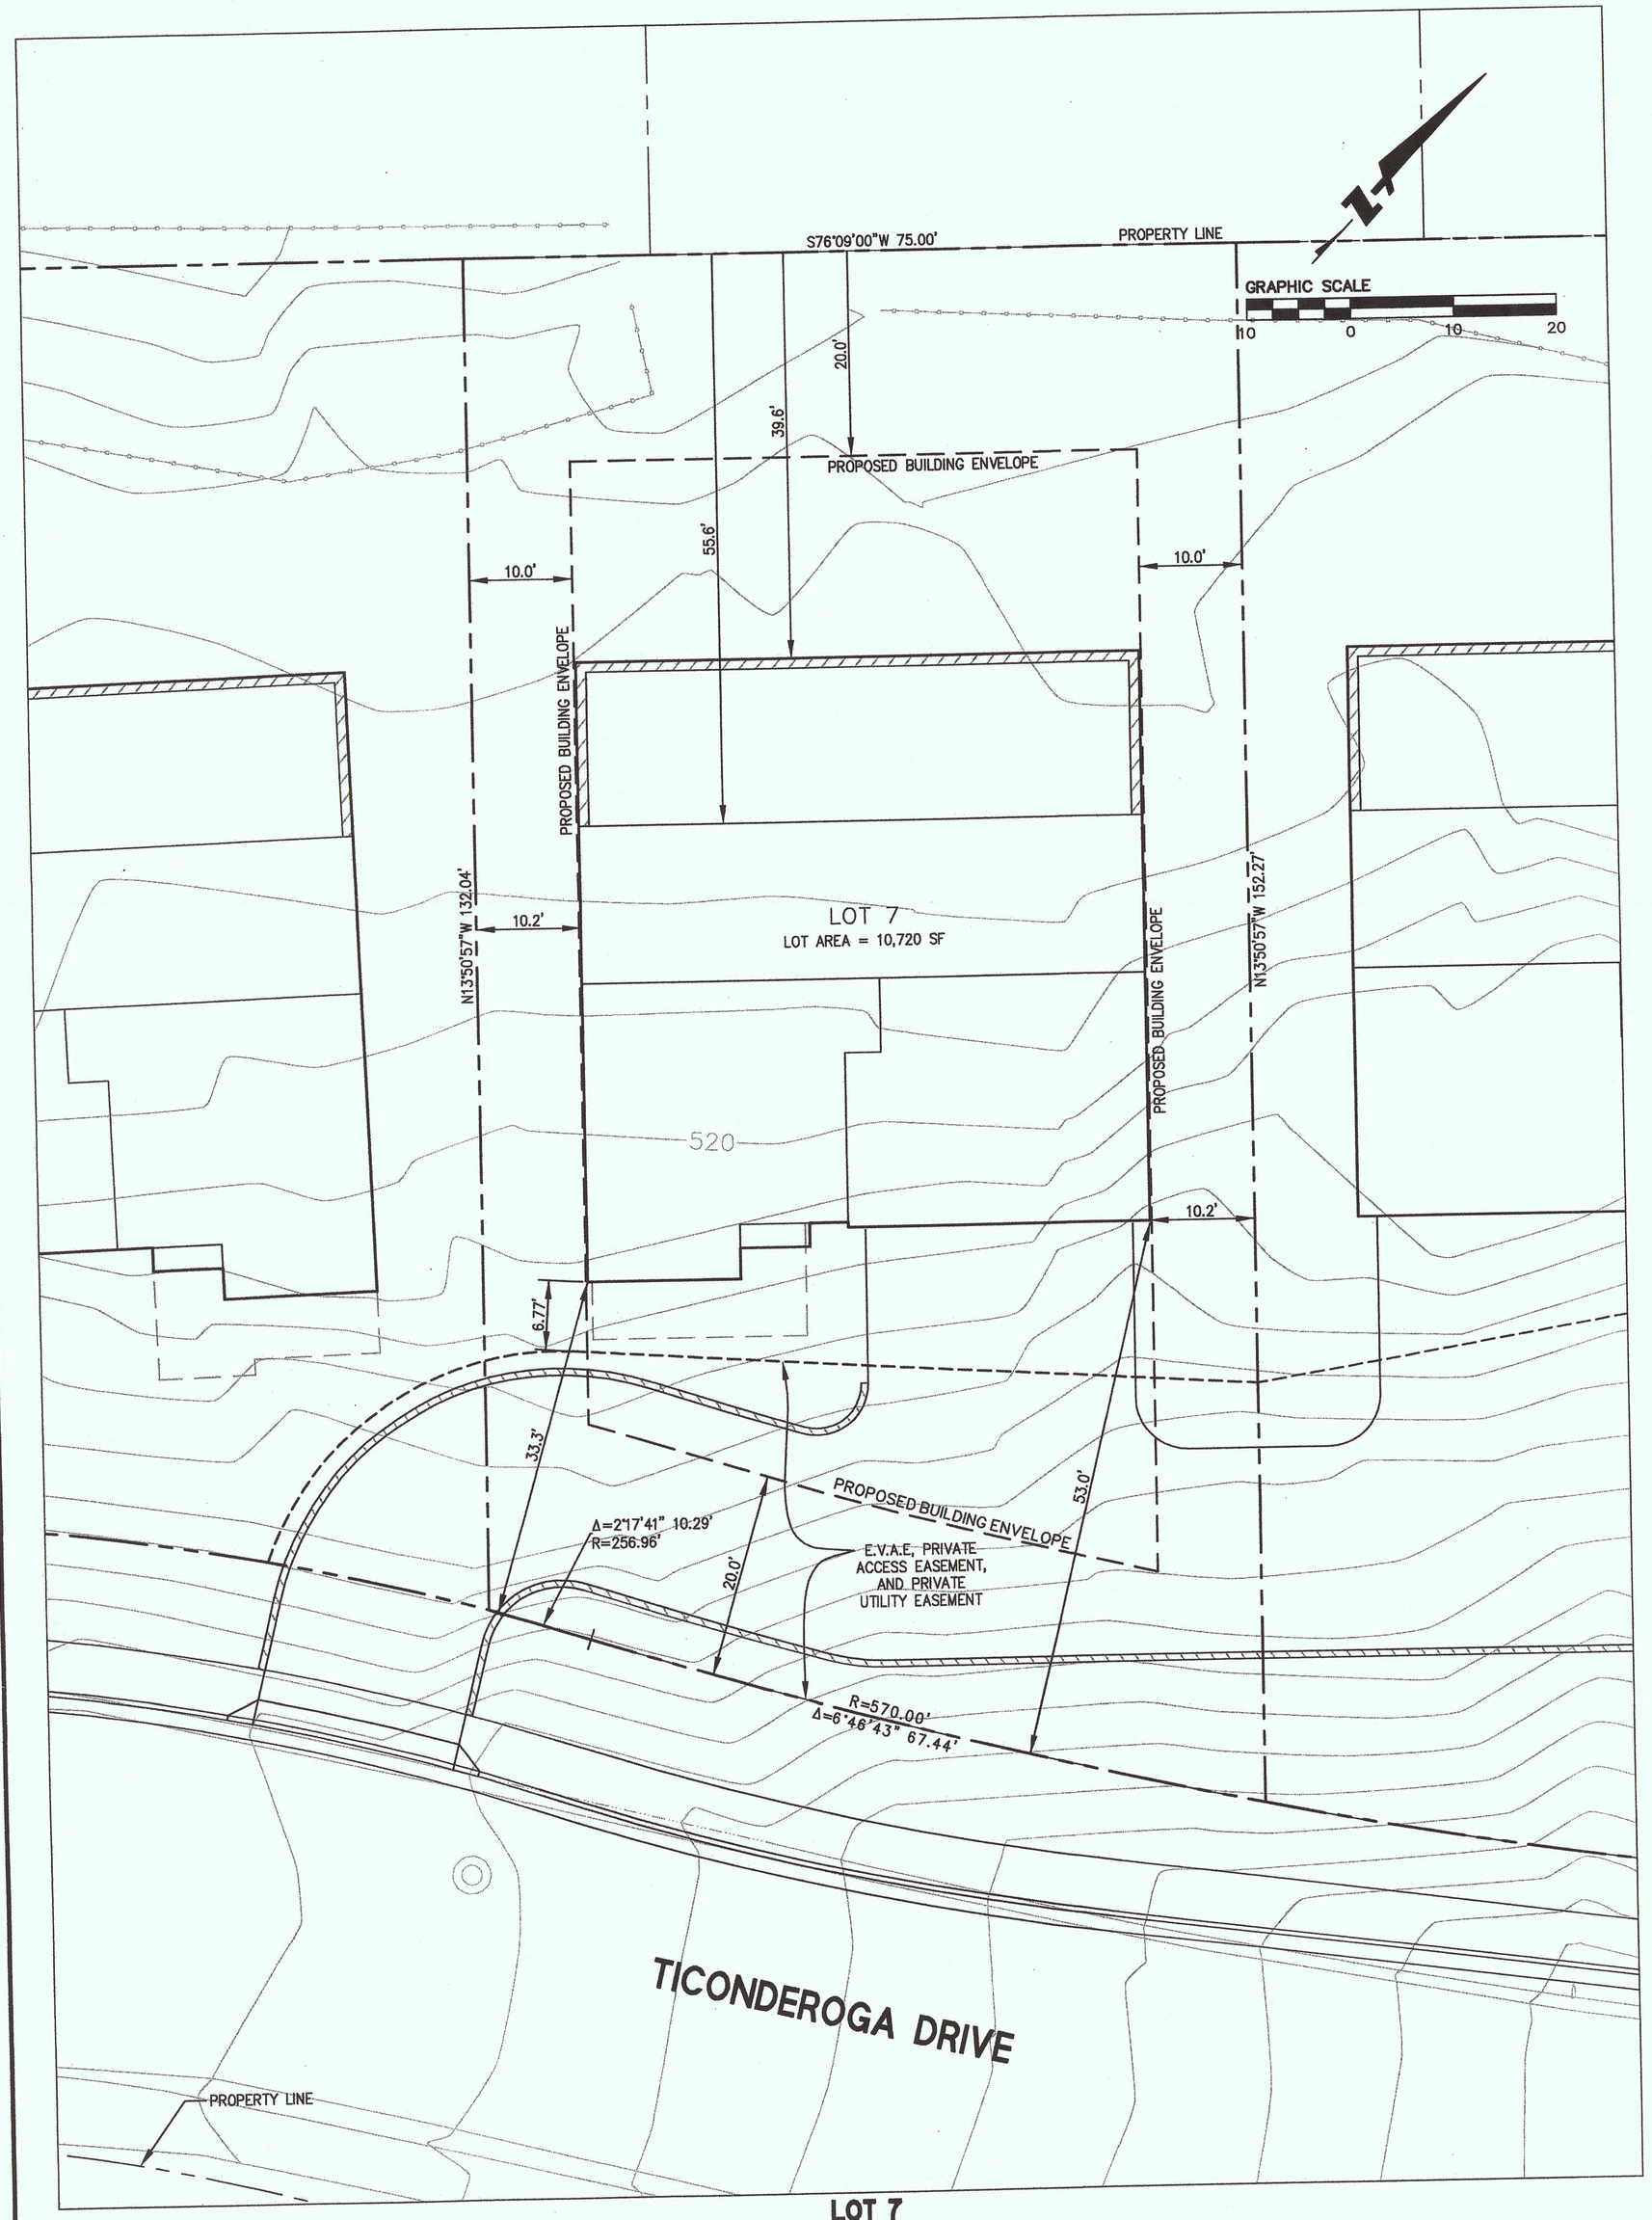

LOT 7
SITE PLAN
SCALE: 1"=10'

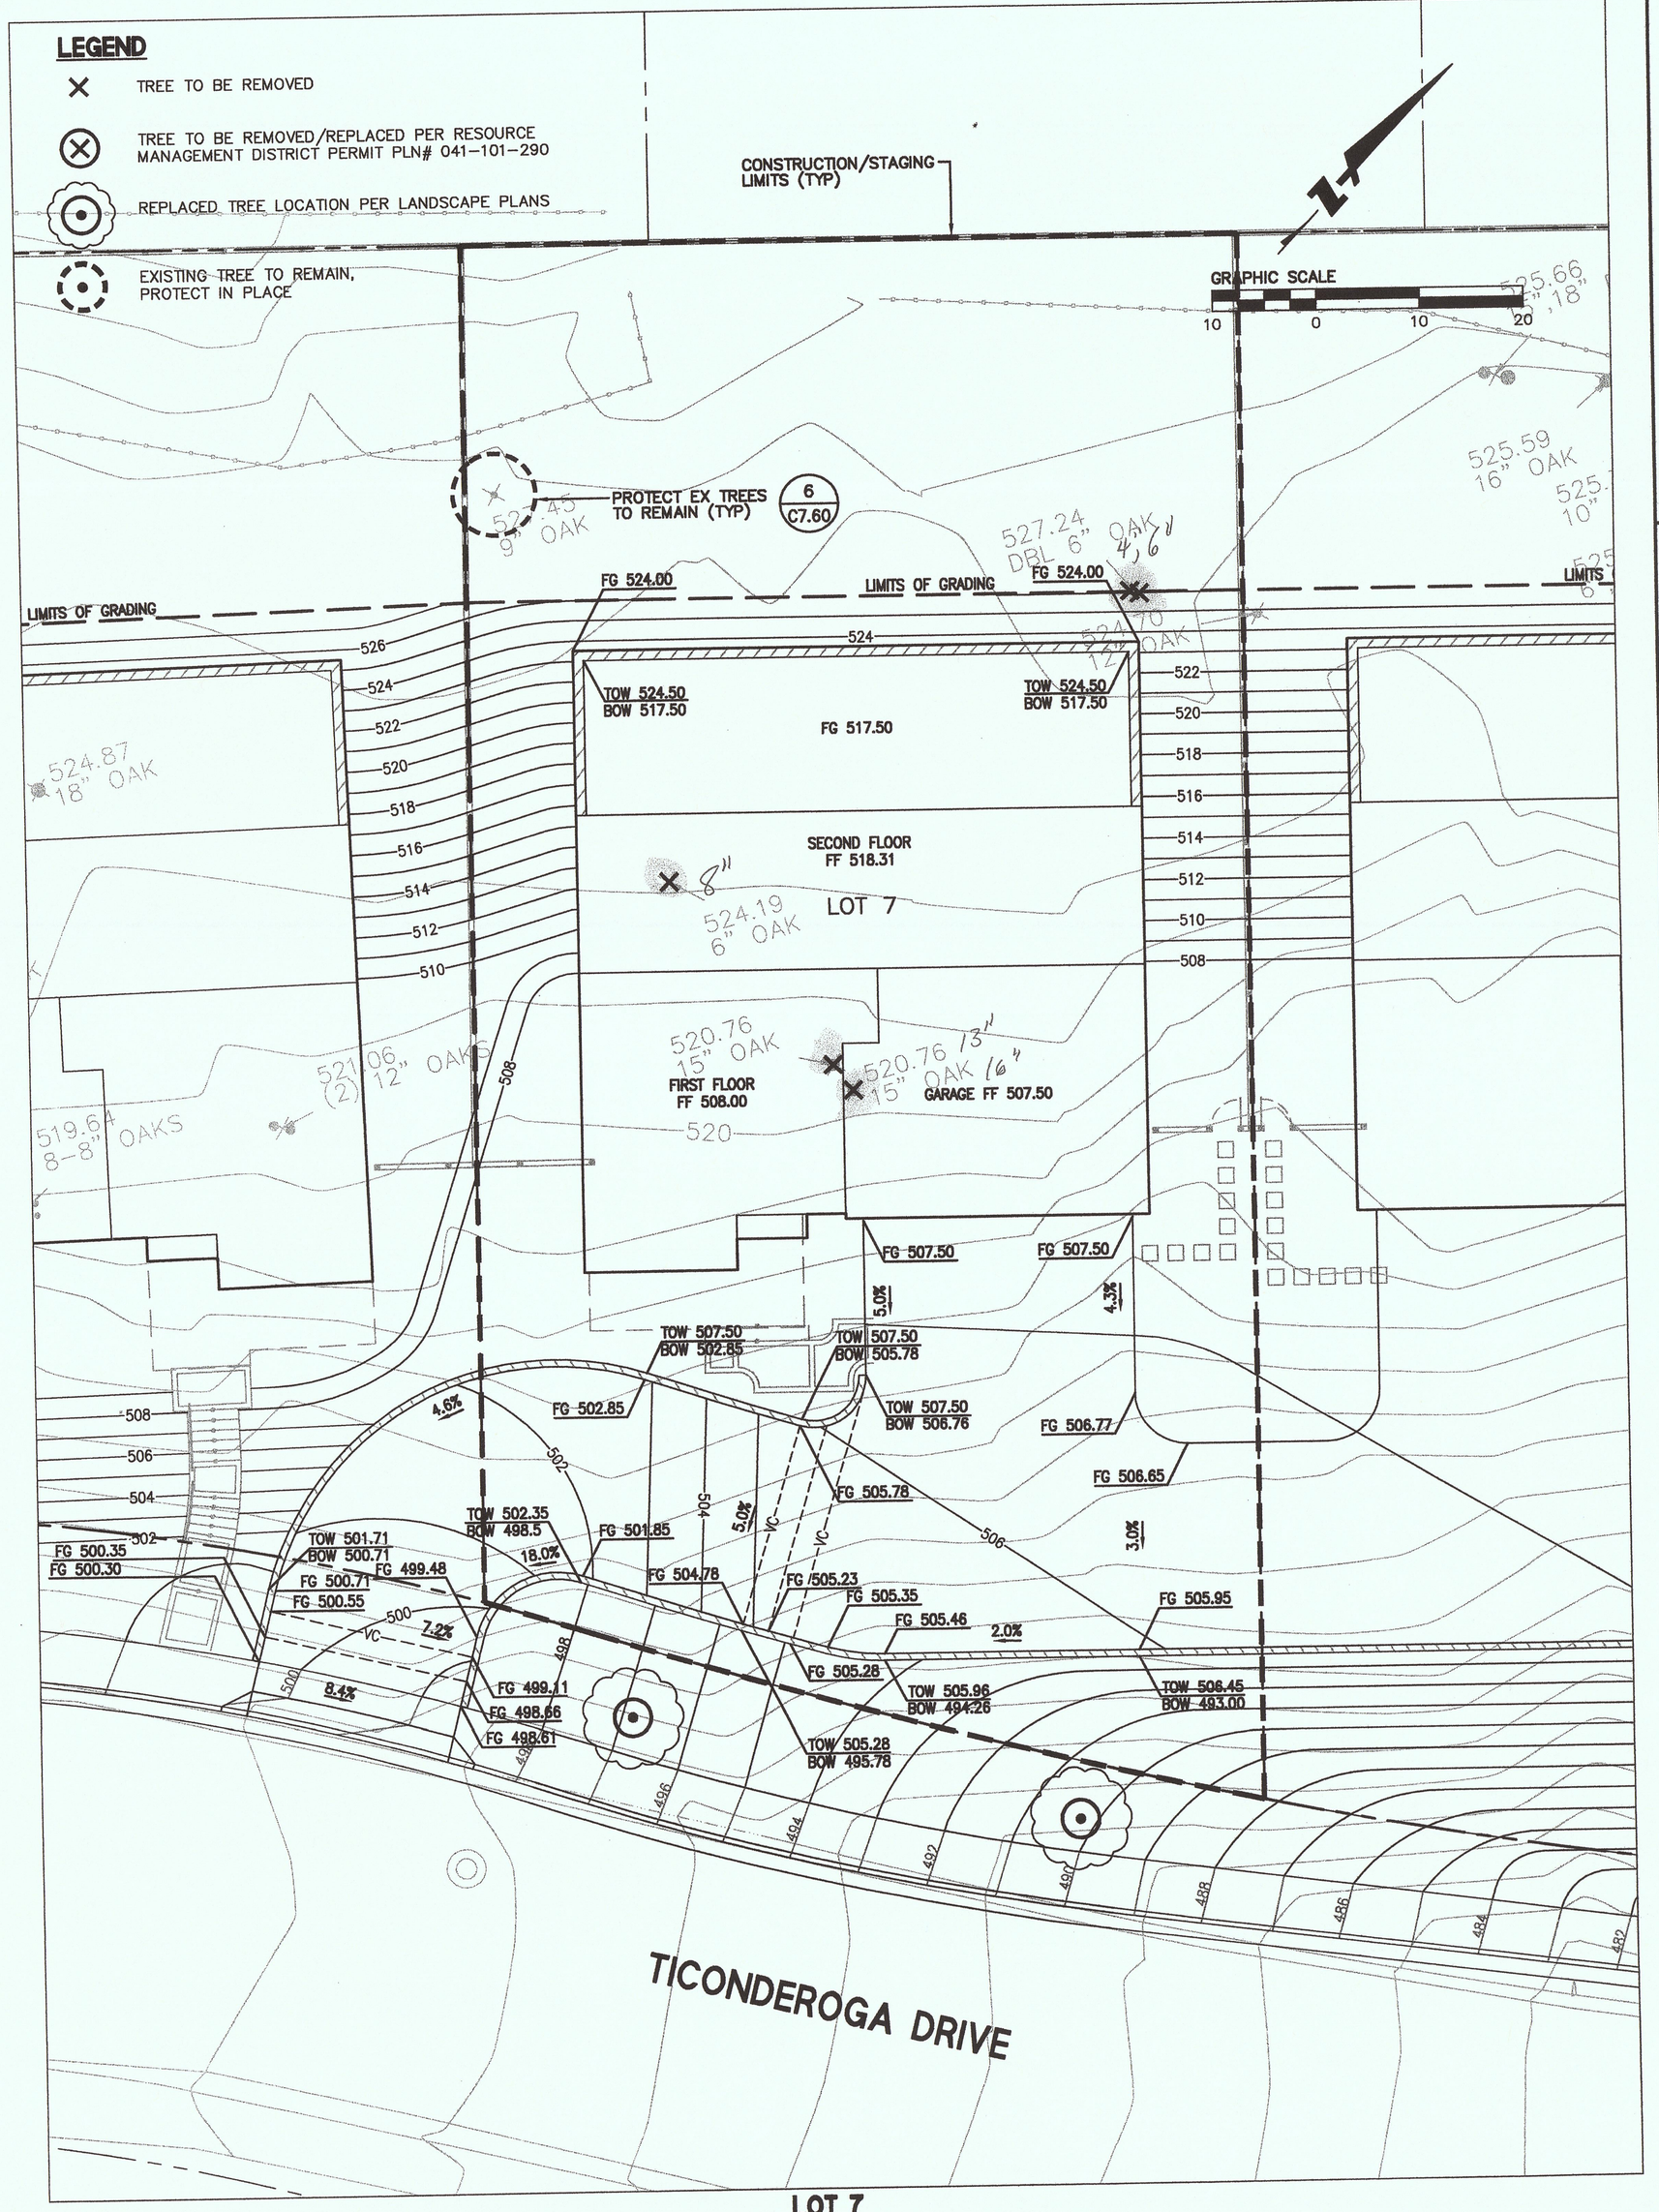

LOT 7
CLEARING, CONSTRUCTION, AND GRADING PLAN
SCALE: 1"=10'

255 SHORELINE DRIVE, SUITE 200
REDWOOD CITY, CA 94065
PHONE: (650) 482-6300
FAX: (650) 482-6399
BKF ENGINEERS / SURVEYORS / PLANNERS

REGISTERED PROFESSIONAL ENGINEER
MICHAEL D. HOLLAND
No. C043571
CIVIL
STATE OF CALIFORNIA

HIGHLAND ESTATES
LOT 7 IMPROVEMENT PLANS
SITE & CLEARING, CONSTRUCTION AND GRADING PLANS
CITY OF SAN MATEO SAN MATEO COUNTY CALIFORNIA

No.	Revisions

Date 08/05/2016
Scale AS SHOWN
Design JT
Drawn MD
Approved RH
Job No 950168-20

Sheet Number:
C7.30
OF

DRAWING NAME: J:\Eng95\950168\dwg\CD\Lot_7\C7.30-HECDSP.dwg
PLOT DATE: 08-02-16
PLOTTED BY: trat